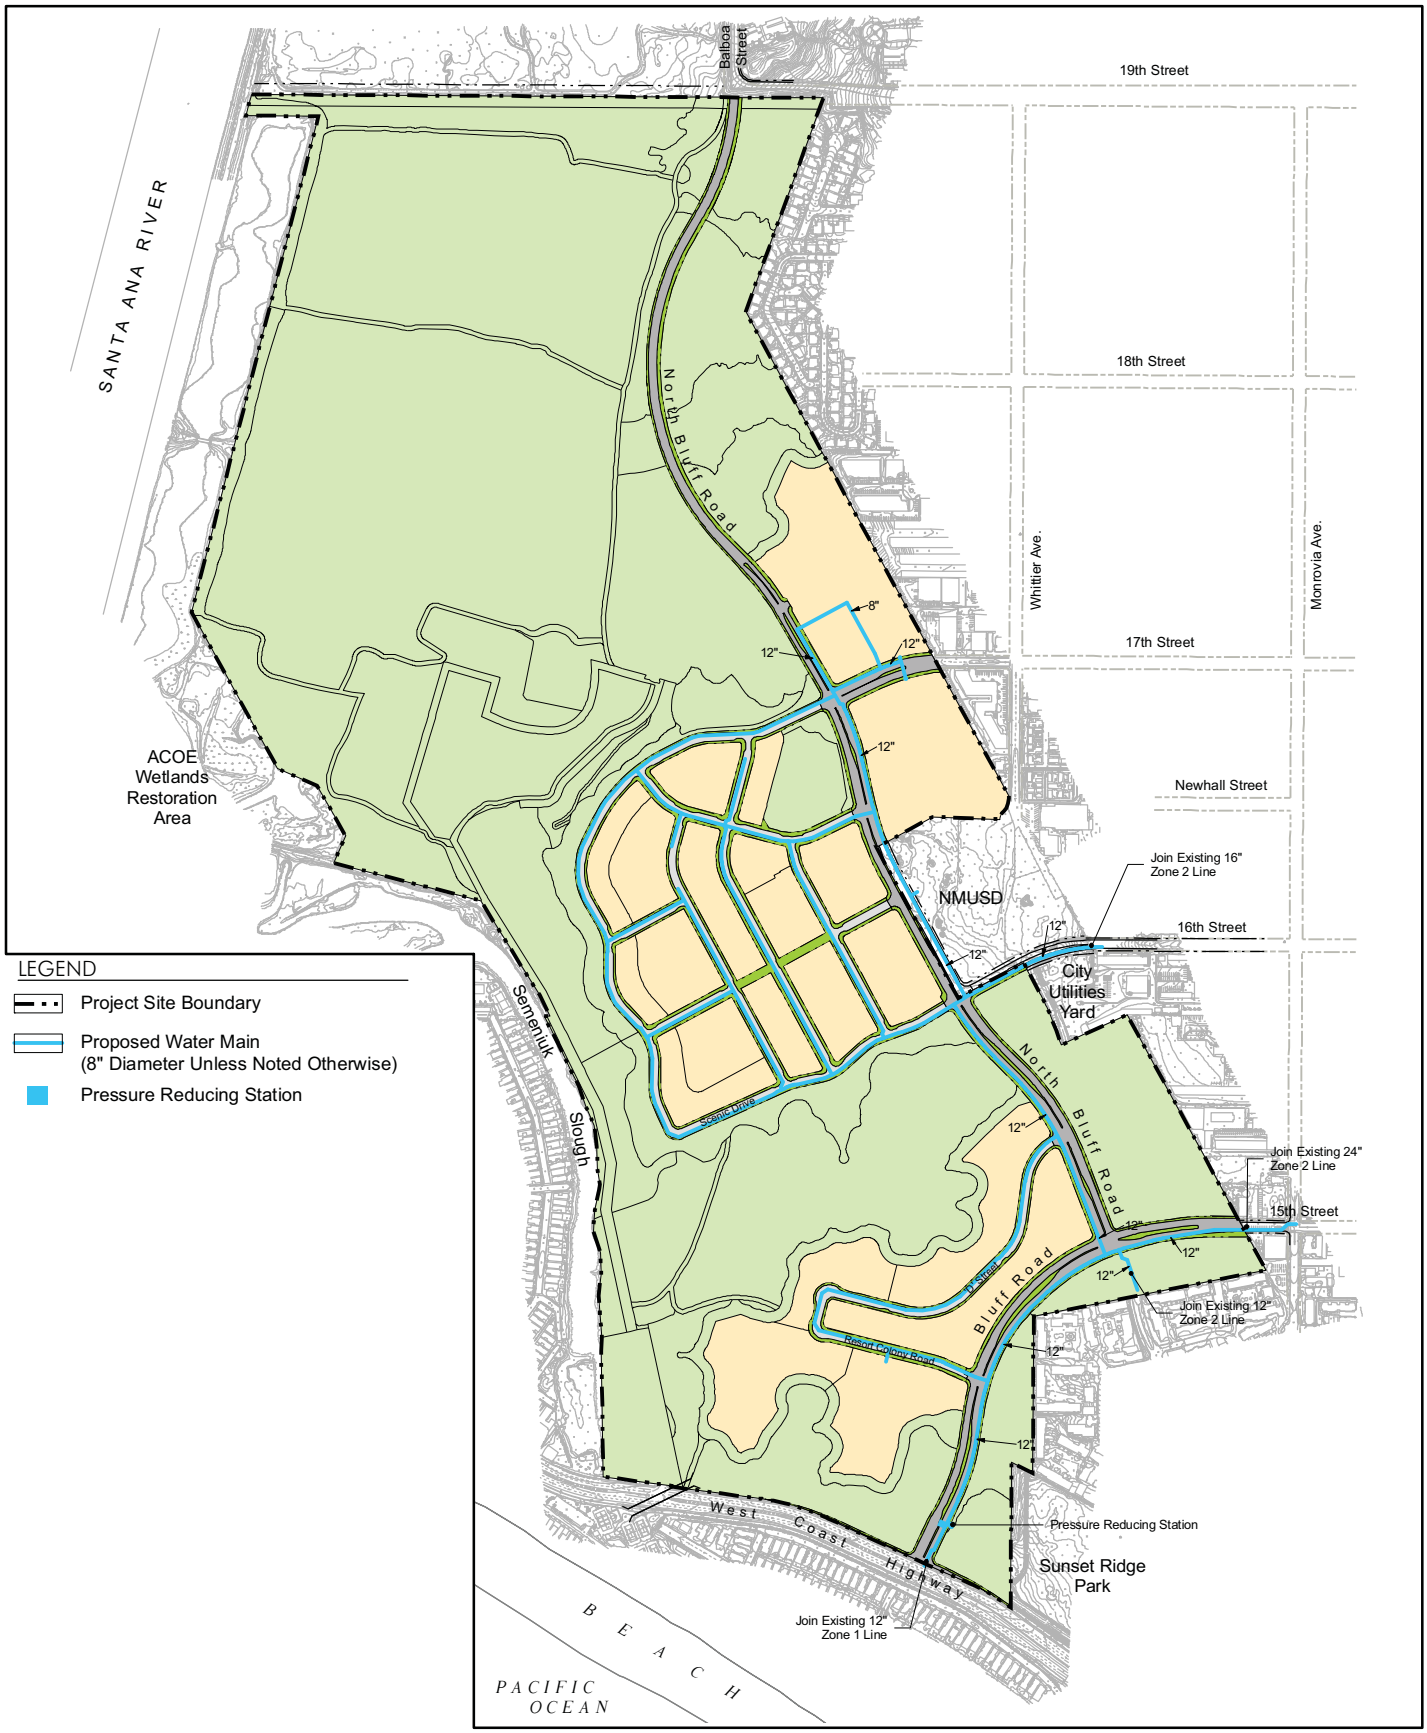

NEWPORT BANNING RANCH

Master Water Plan

MASTER DEVELOPMENT PLAN
City of Newport Beach - California

0 900

GLENN LUKOS ASSOCIATES FUSCOE FORMA

06 • 14 • 2011