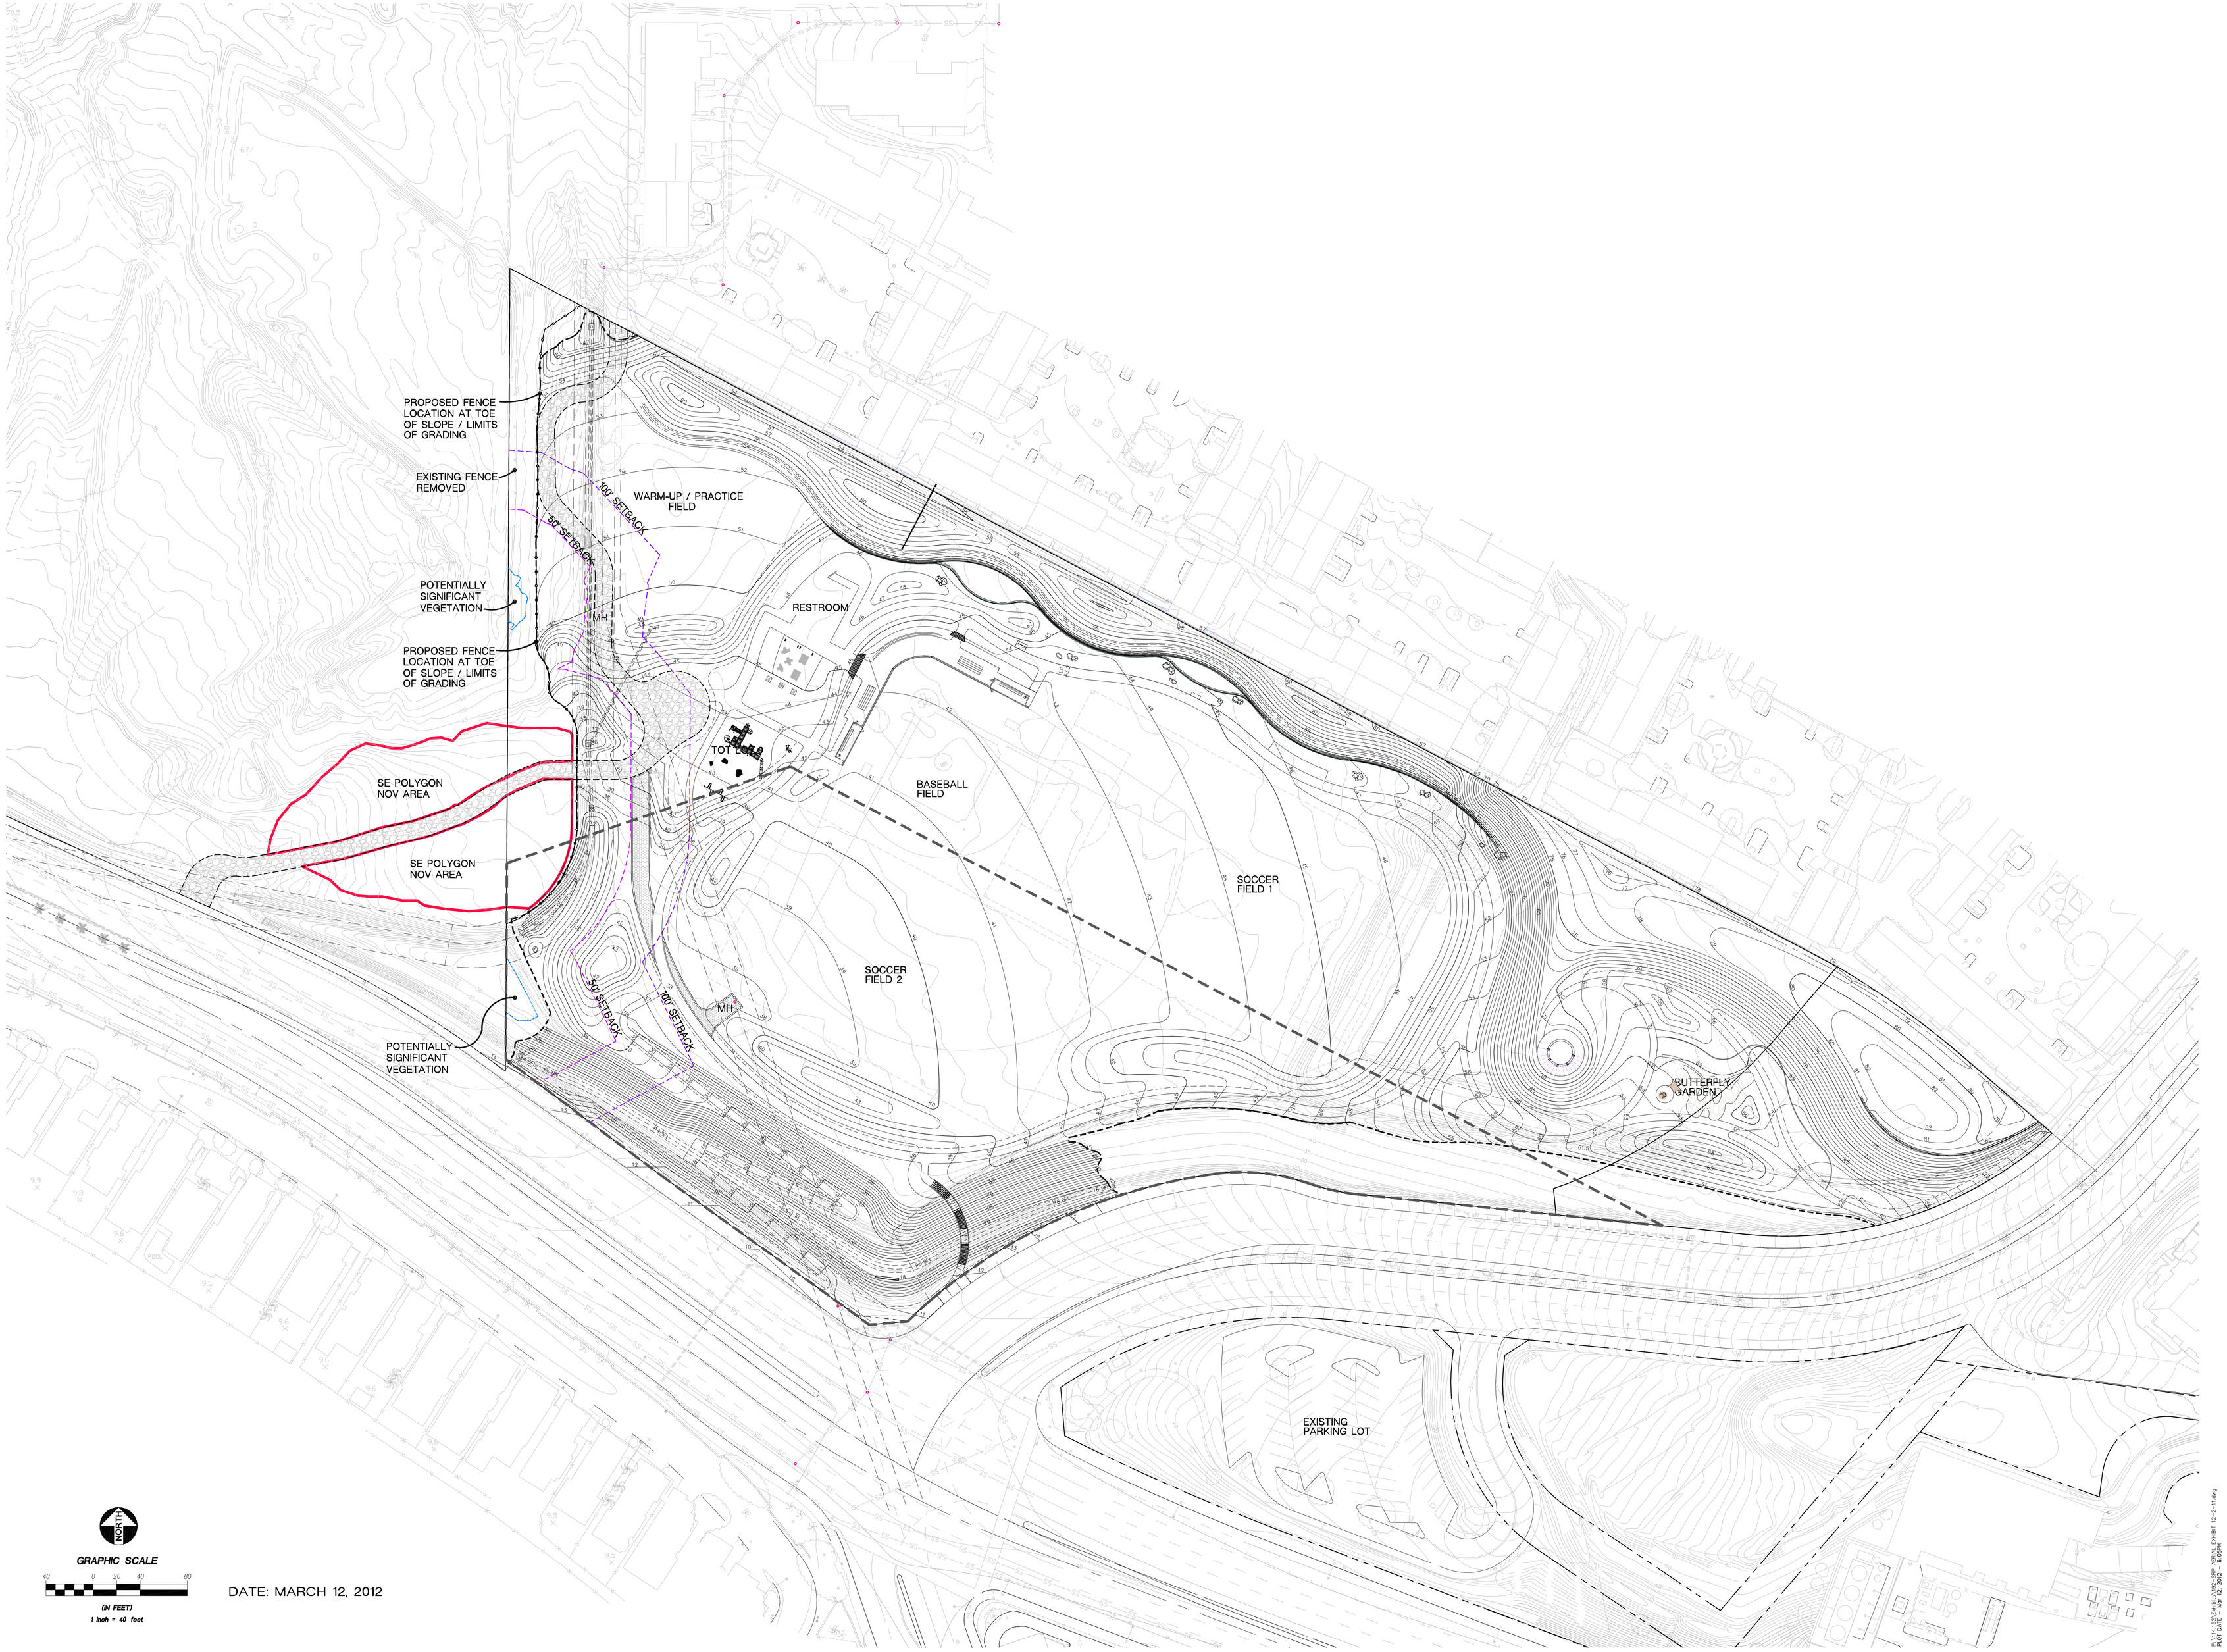

DATE: MARCH 12, 2012

