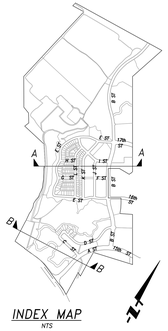

INDEX MAP
NTS

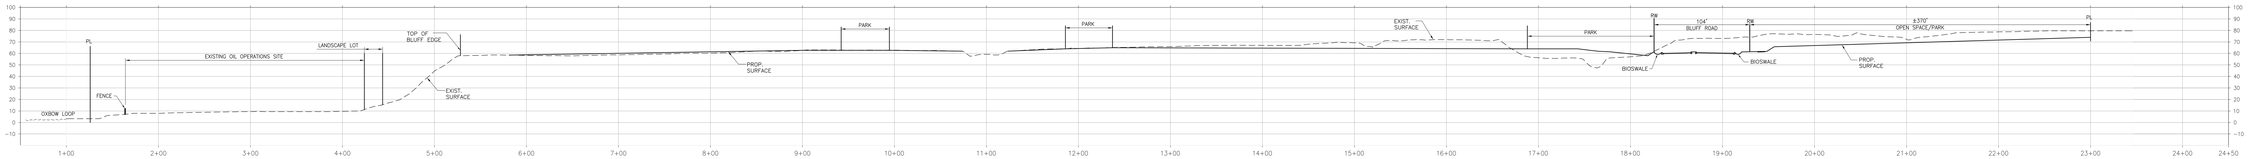

SECTION B–B
SCALE
V: 1" = 40'
H: 1" = 40'

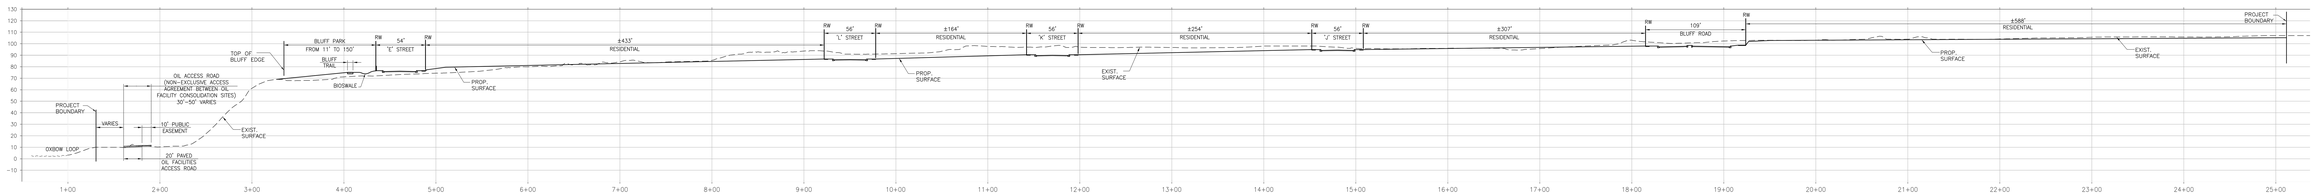

SECTION A–A
SCALE
V: 1" = 40'
H: 1" = 40'

NEWPORT BANNING RANCH
CROSS SECTIONS

DECEMBER 12, 2012

FUSCOE ENGINEERING
16795 Von Karman, Suite 100
Irvine, California 92606
tel 949.474.1960 • fax 949.474.5315
www.fuscoe.com