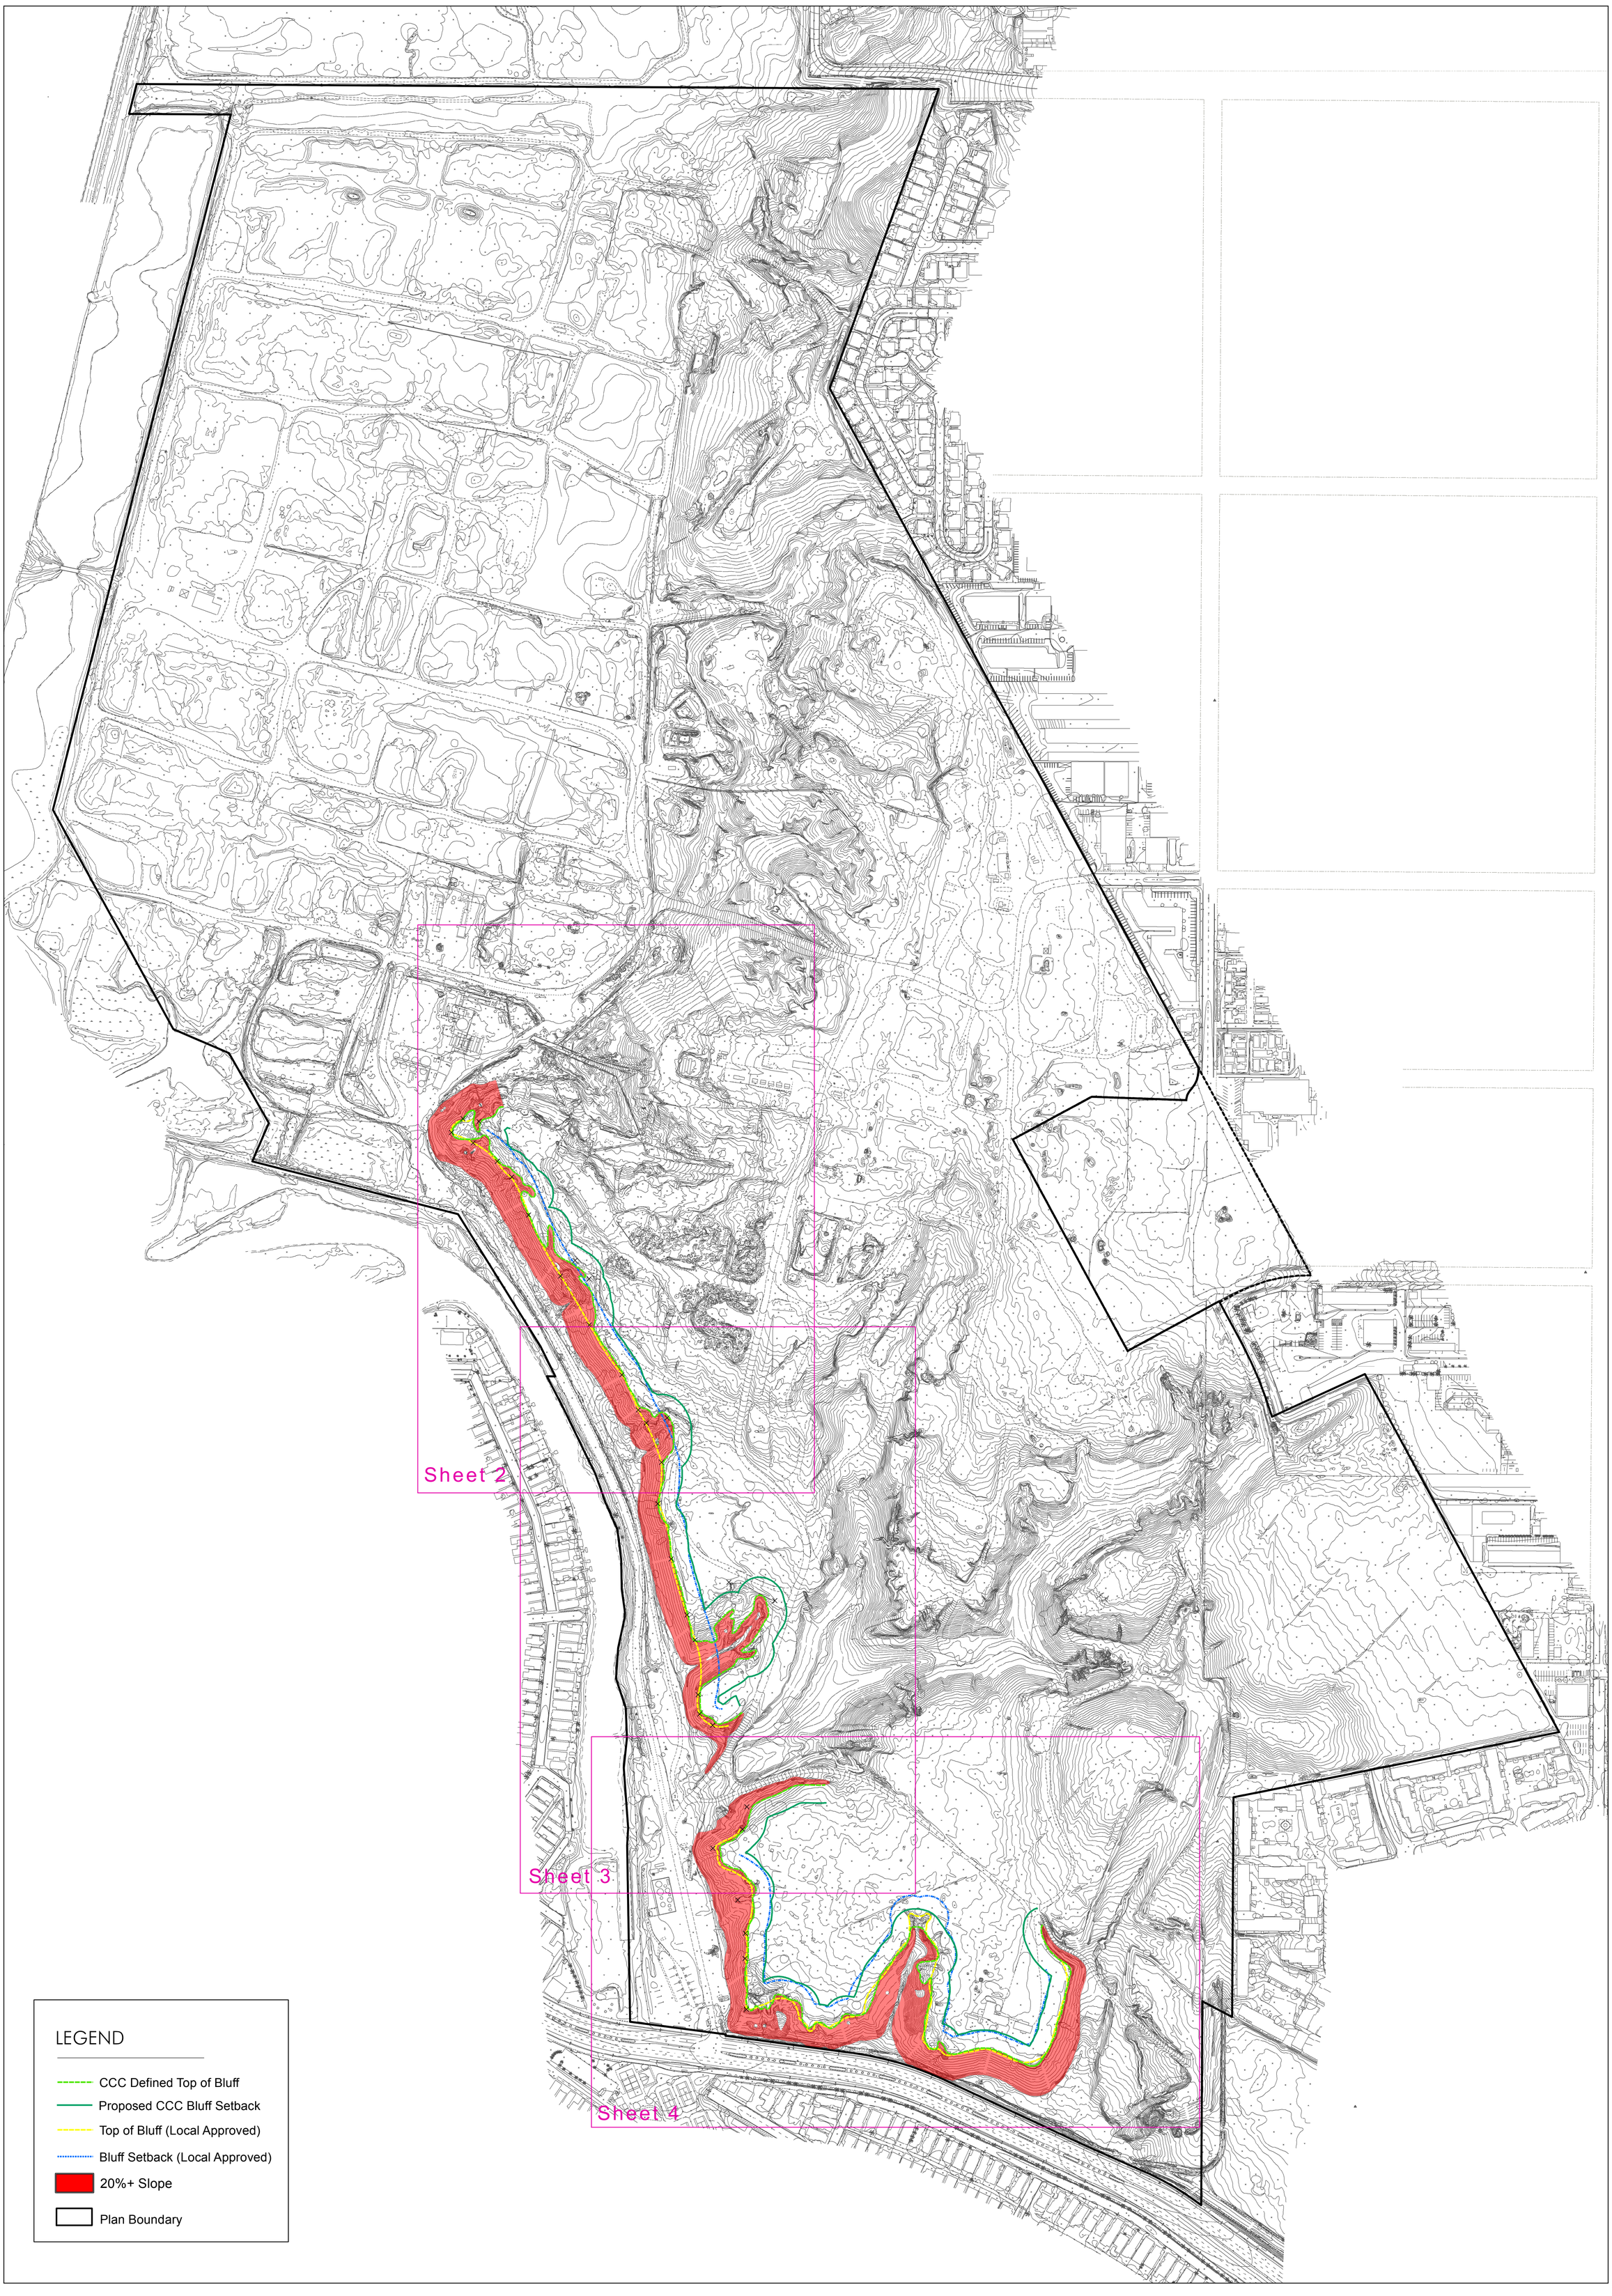

NEWPORT BANNING RANCH

Slope Analysis / Bluff Delineation - Sheet 1

0 200 400 800

GLENN LUKOS ASSOCIATES FORMA FUSCOE ENGINEERING

12-18-13

X:\Projects\821\01\MXD\Exhibits\130328_SlopeAnalysis\SlopeBluff130708.mxd

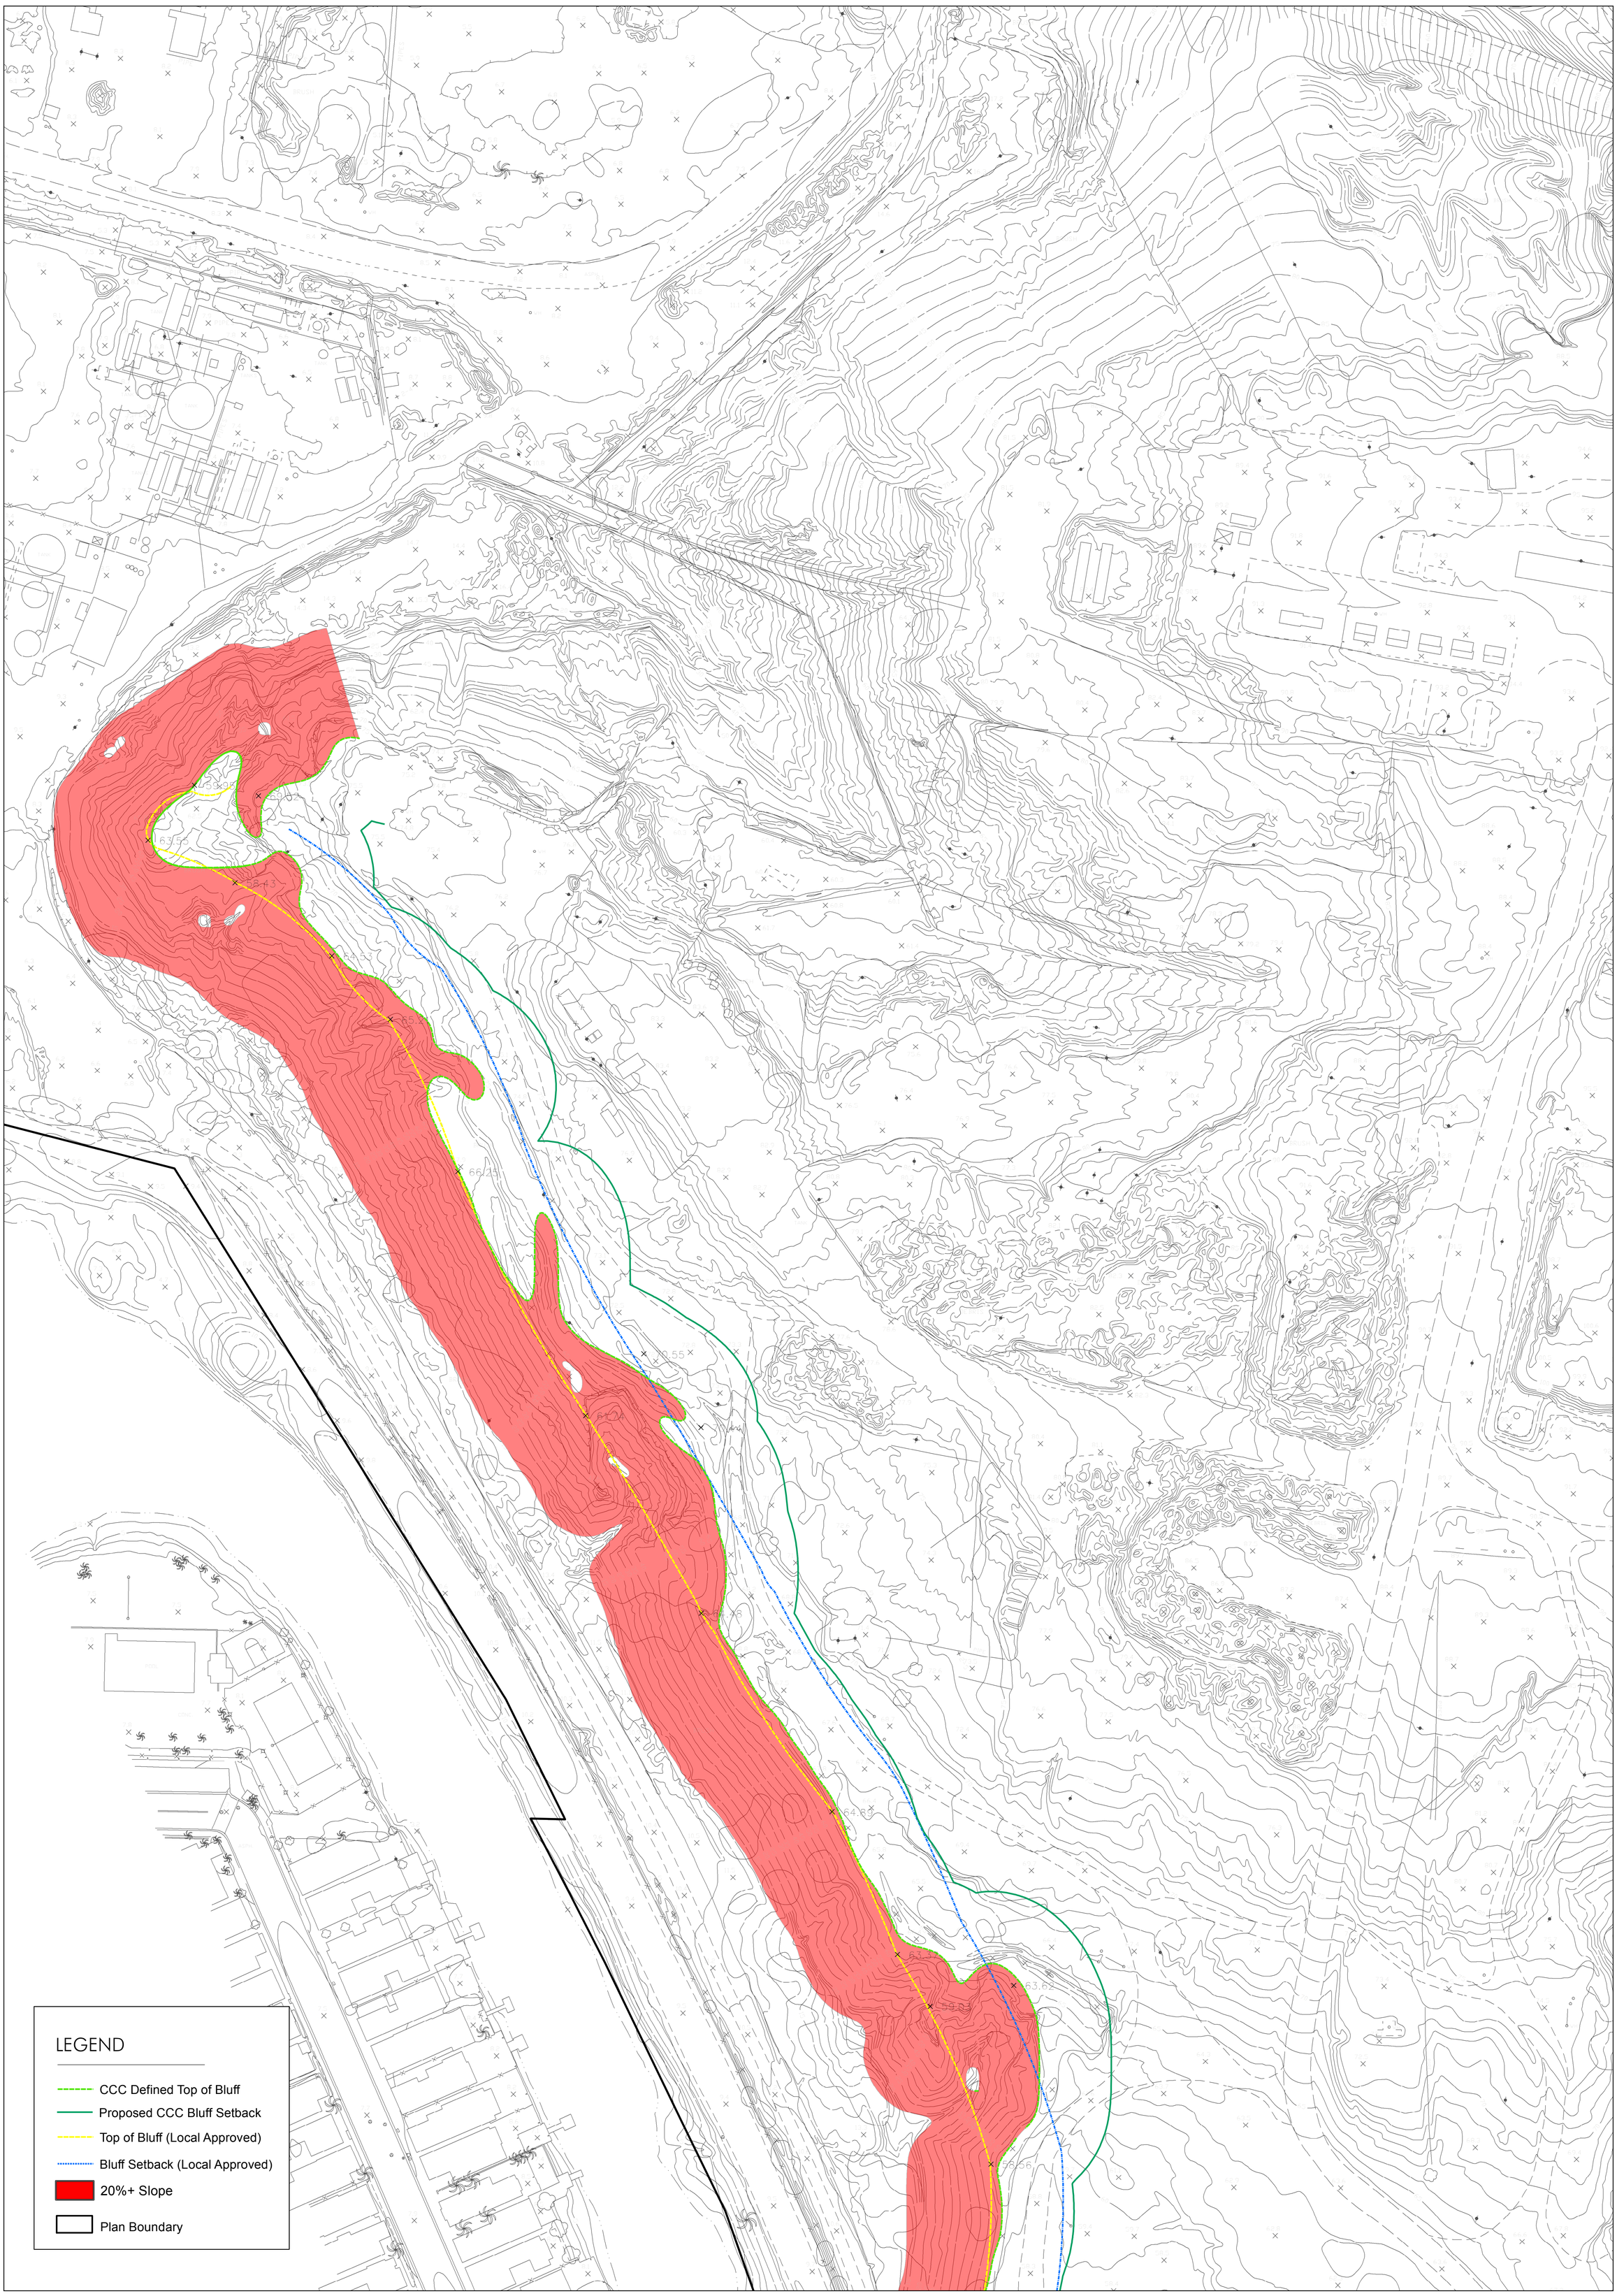

NEWPORT BANNING RANCH

Slope Analysis / Bluff Delineation - Sheet 2

0 50 100 200

GLENN LUKOS ASSOCIATES FORMA FUSCOE ENGINEERING

12-18-13

X:\Projects\821\01\MXD\Exhibits\130328_SlopeAnalysis\SlopeBluff130708.mxd

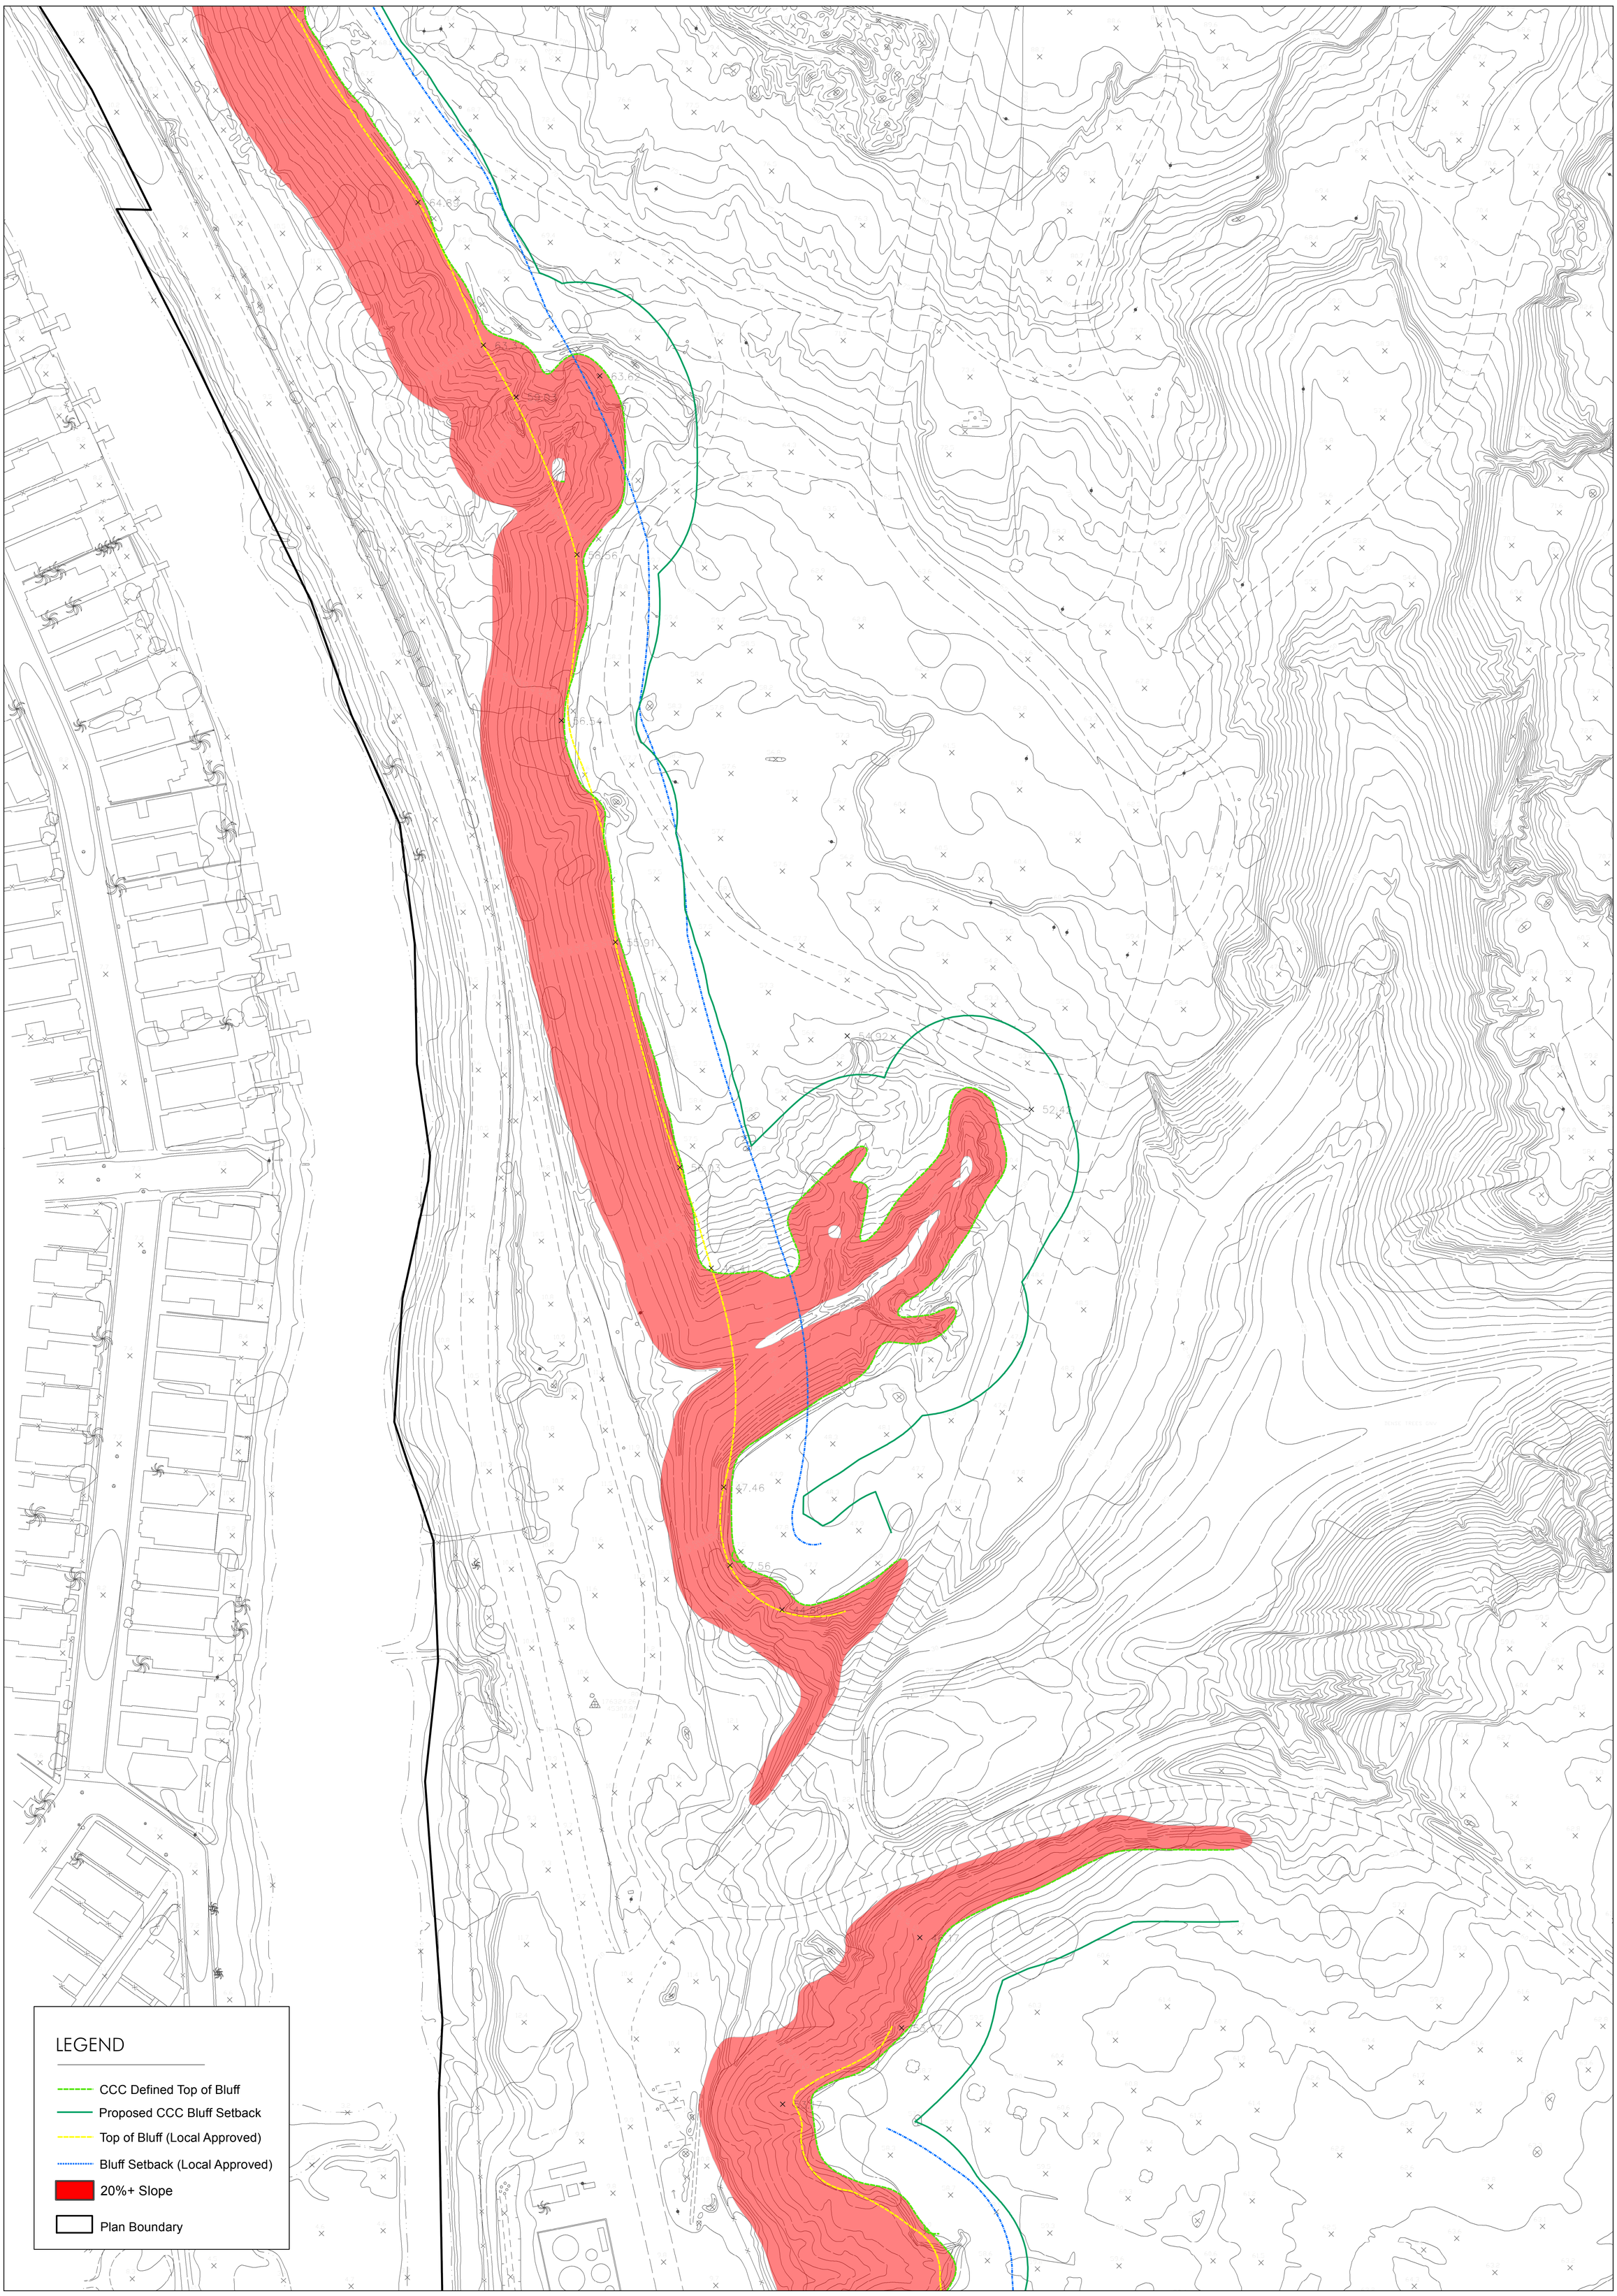

NEWPORT BANNING RANCH

Slope Analysis / Bluff Delineation - Sheet 3

0 50 100 200

GLENN LUKOS ASSOCIATES FORMA FUSCOE ENGINEERING

12-18-13

X:\Projects\821\01\MXD\Exhibits\130328_SlopeAnalysis\SlopeBluff130708.mxd

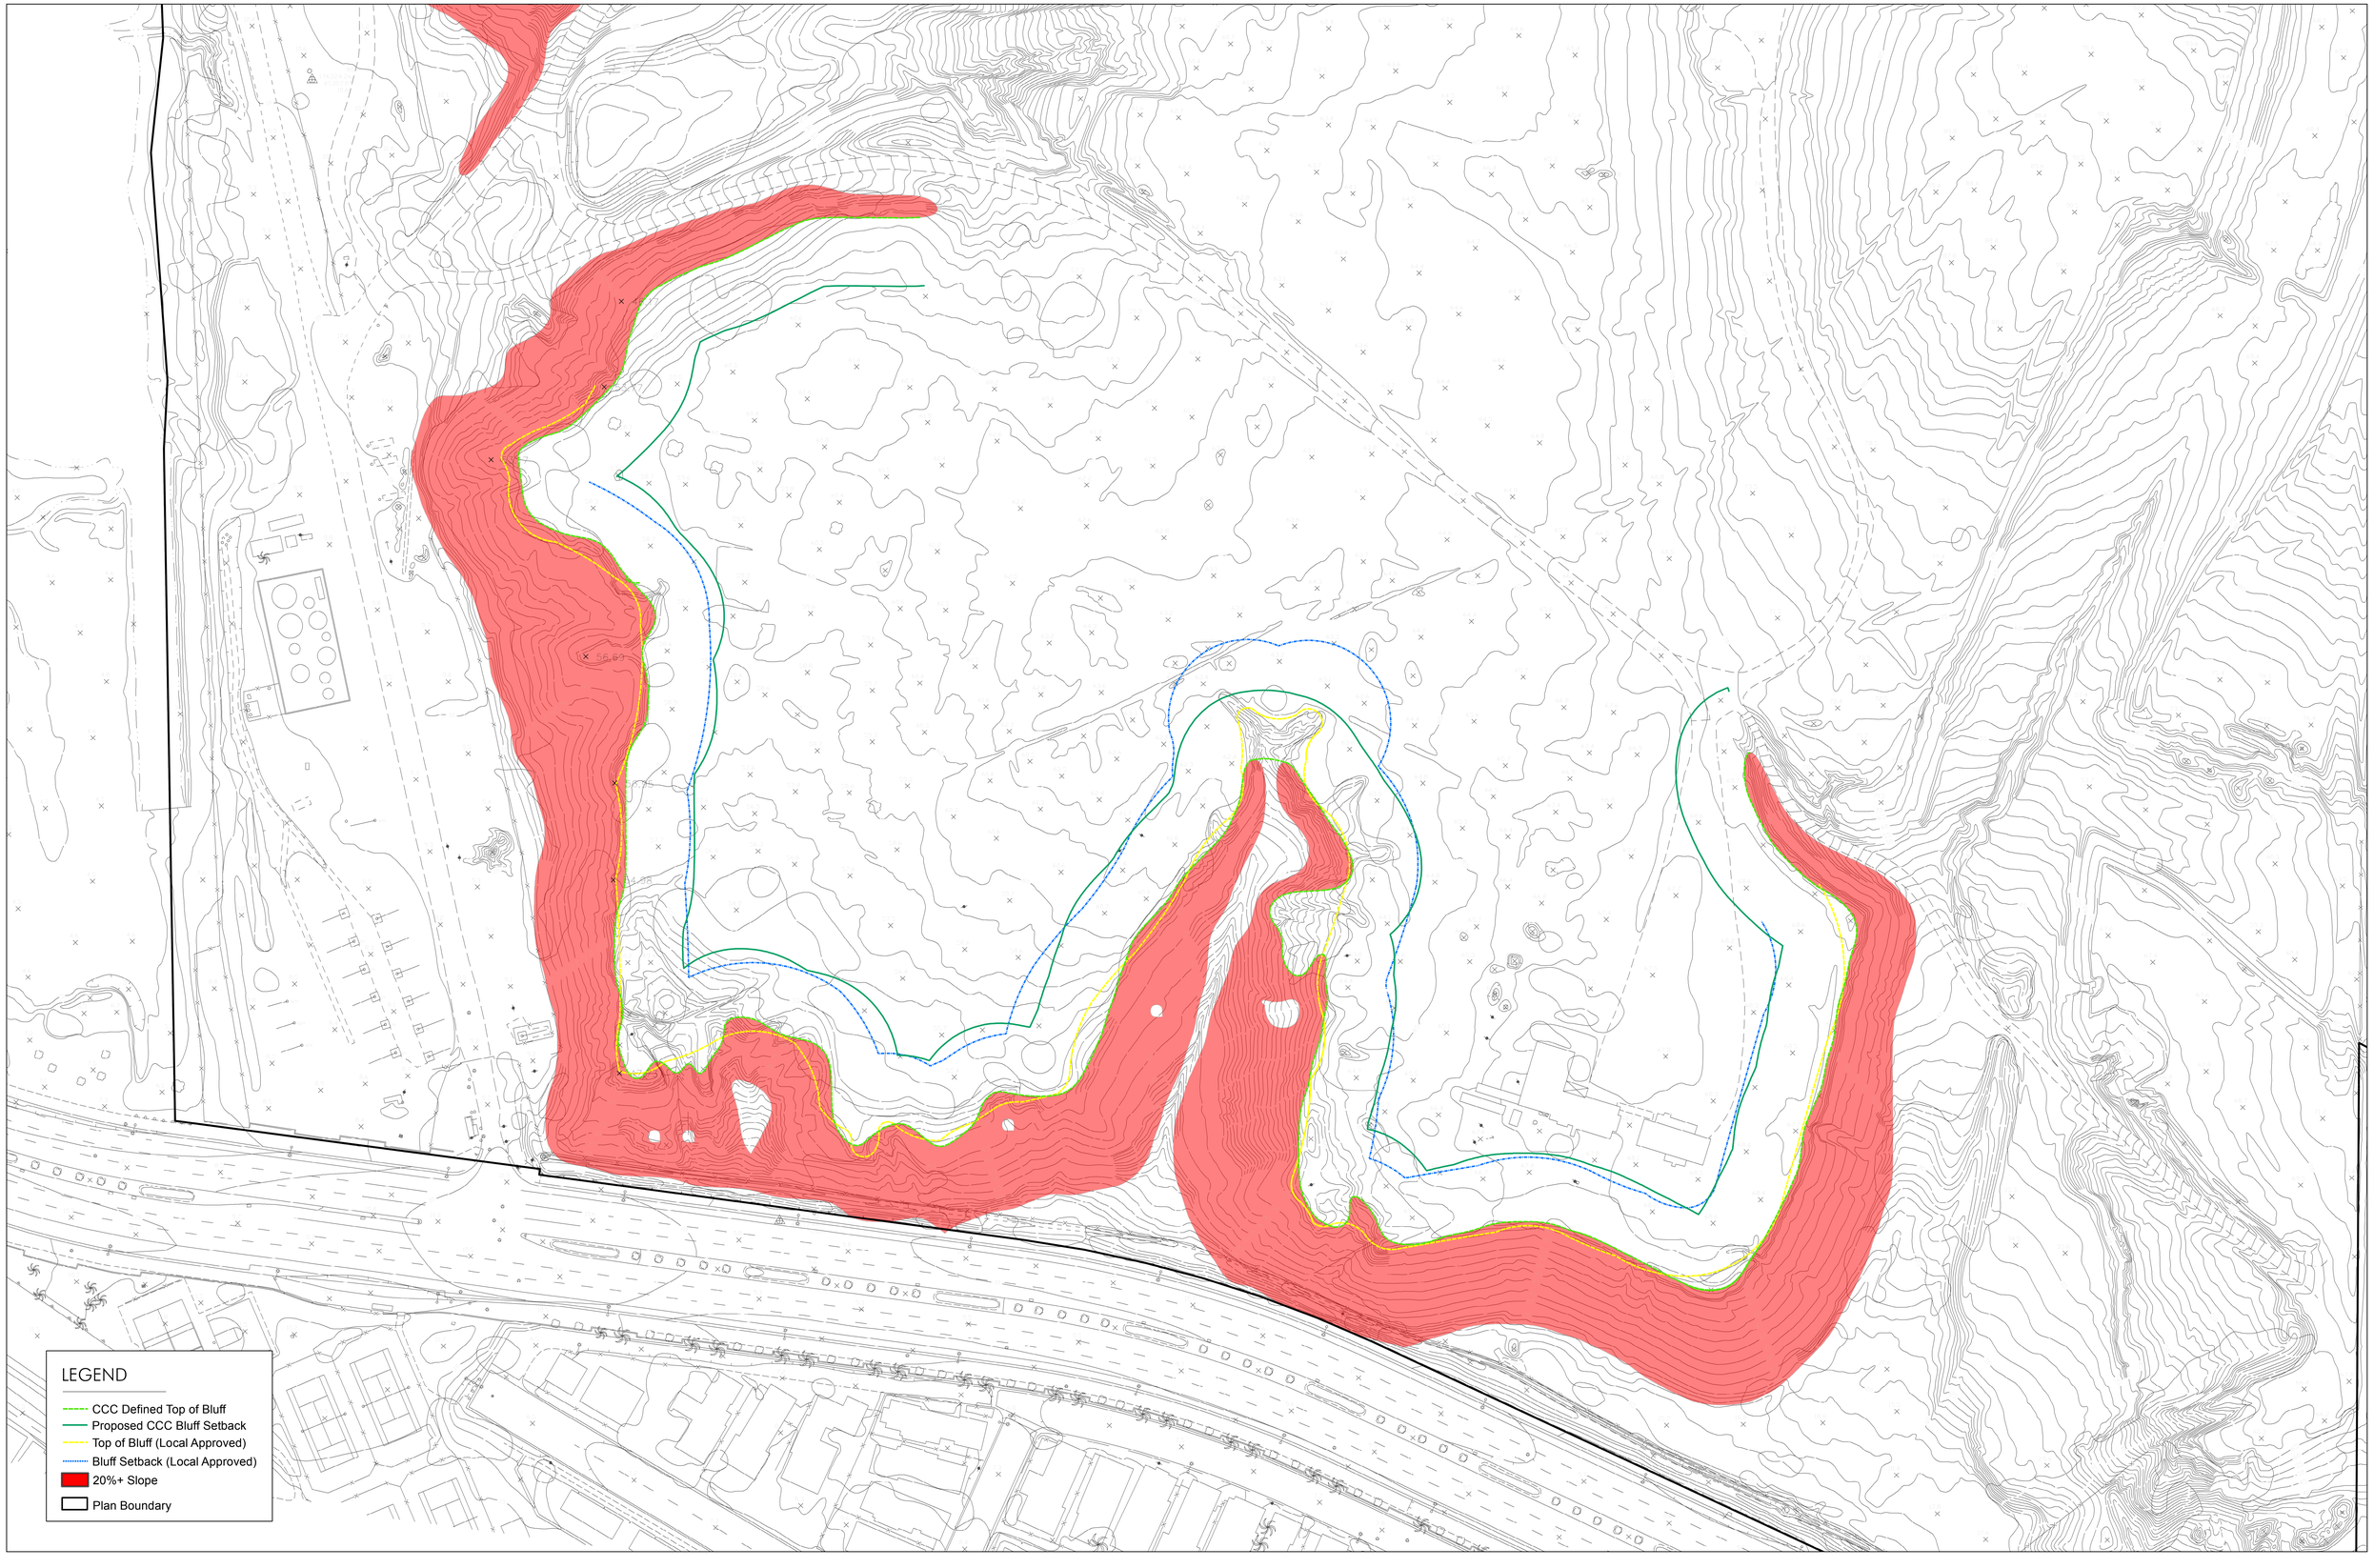

NEWPORT BANNING RANCH

Slope Analysis / Bluff Delineation - Sheet 4

0 50 100 200

GLENN LUKOS ASSOCIATES

FORMA

FUSCOE ENGINEERING

12-18-13

X:\Projects\821\01\MXD\Exhibits\130328_SlopeAnalysis\SlopeBluff130708.mxd